

making
→ history



A BUILDING OF
AM ALPHA




RYLANDS

MANCHESTER



Pioneers, creative thinkers and game changers, Manchester has a new destination and it's back to where it all began...

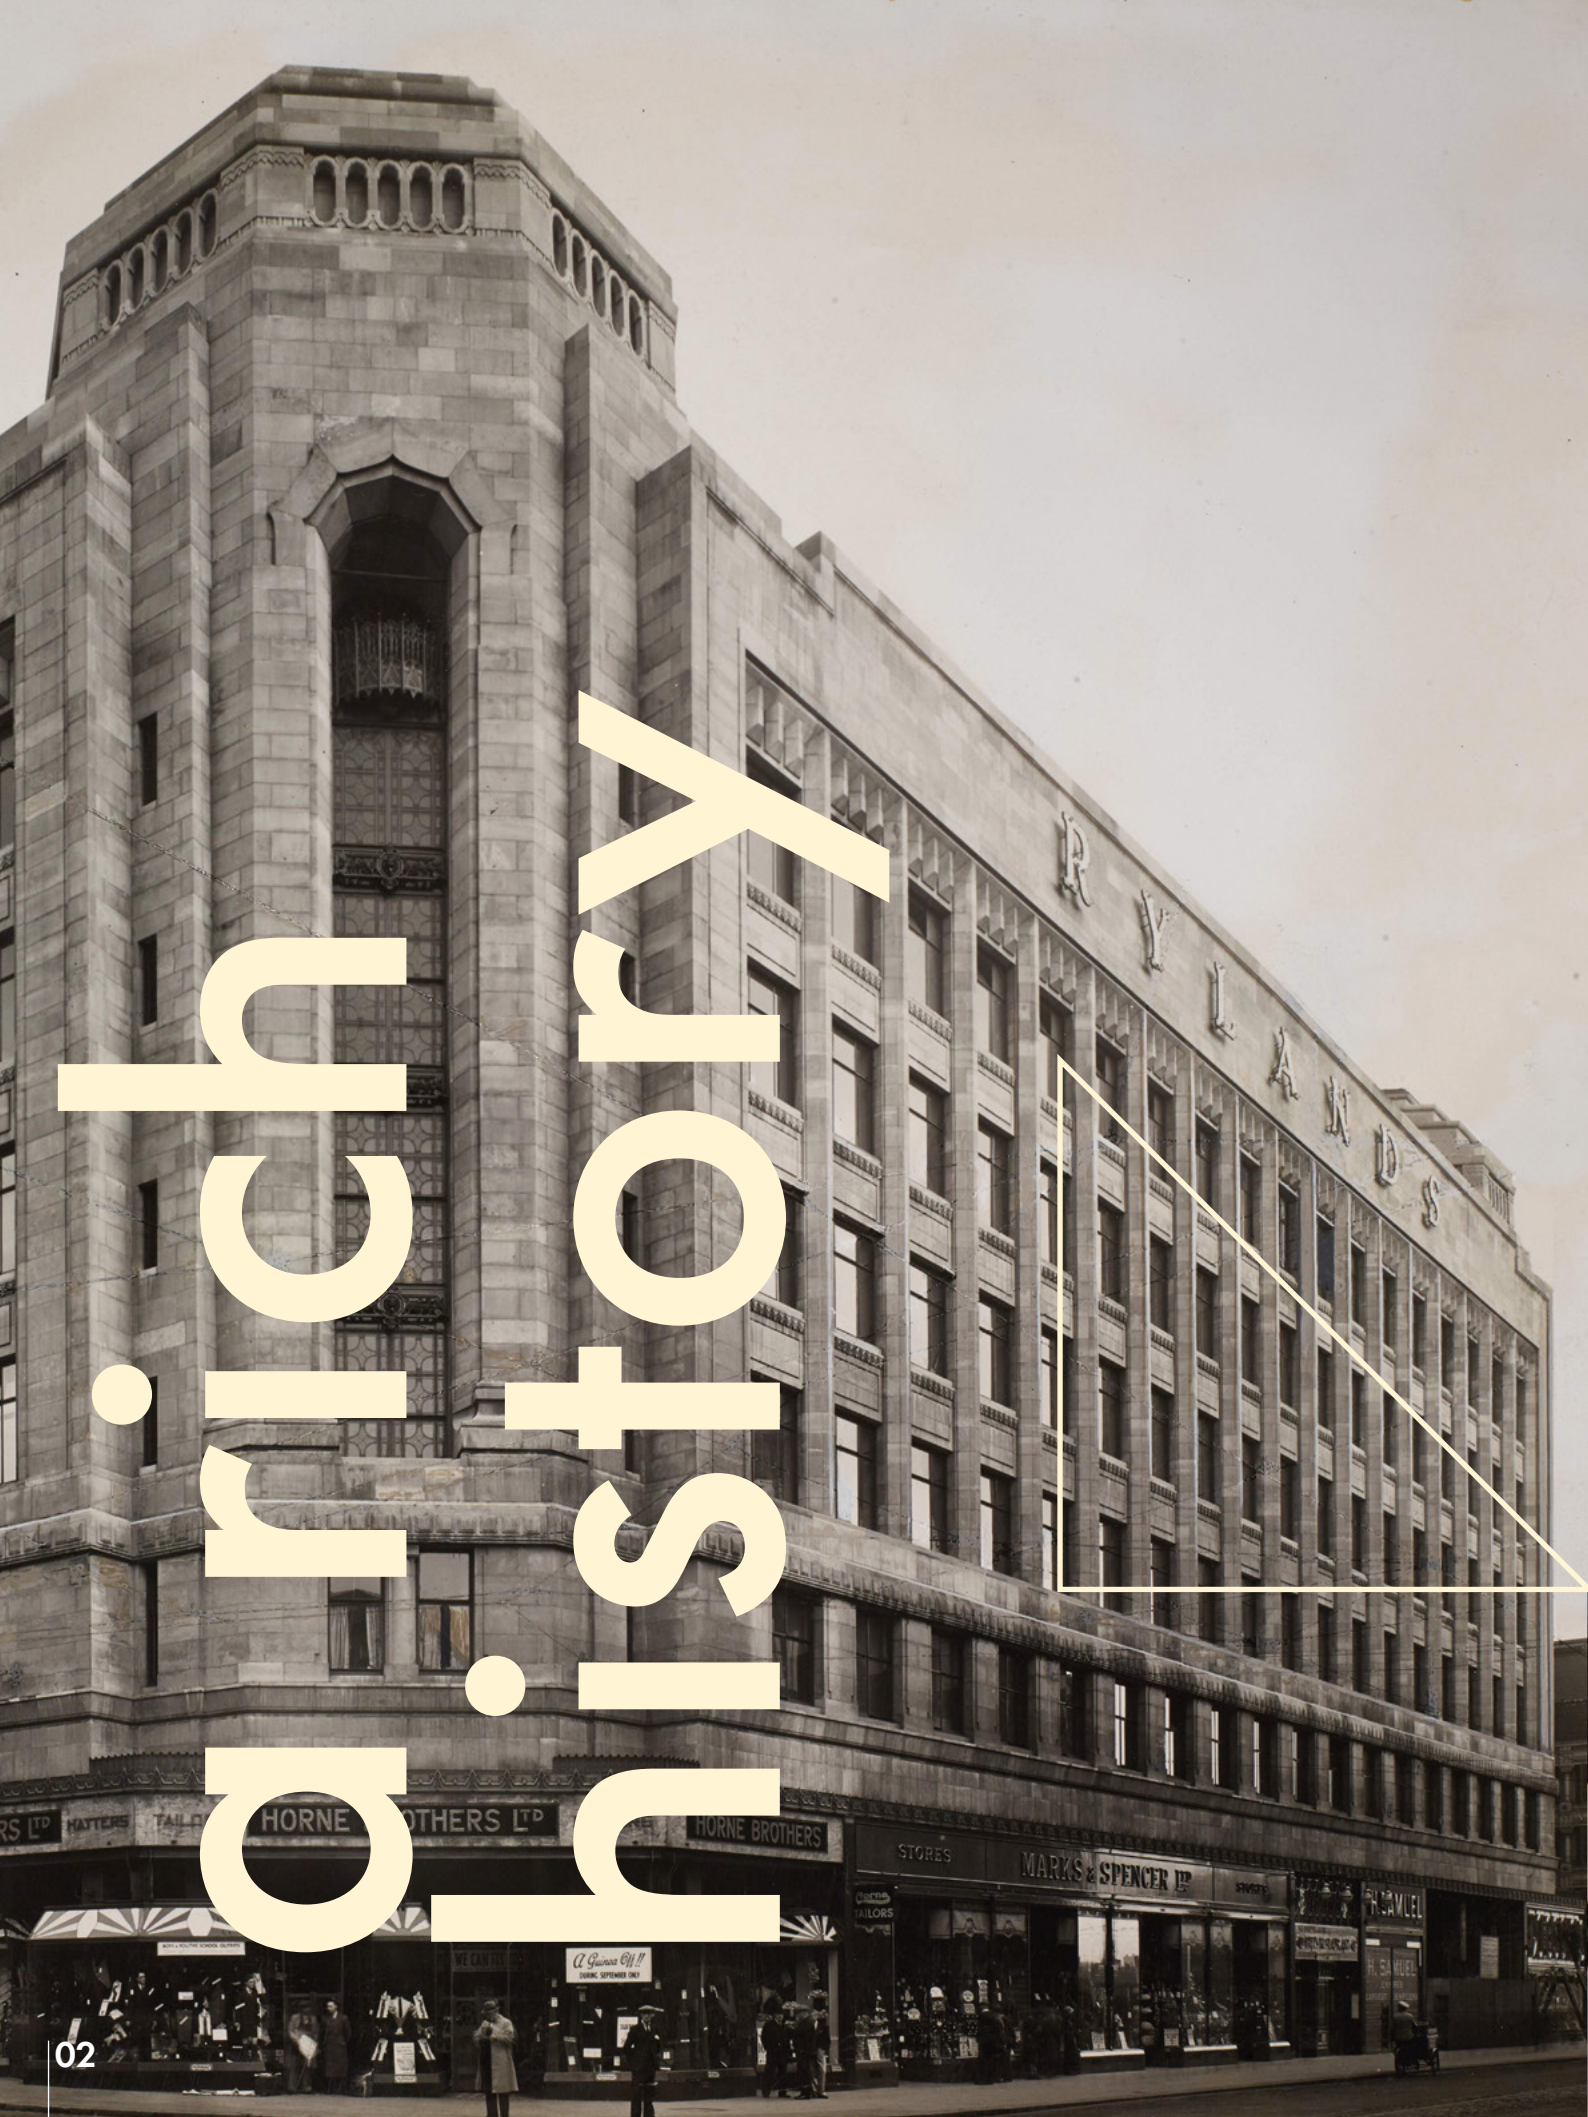

city roots



HERITAGE

John Rylands was a successful Manchester entrepreneur. The Rylands Building was built in the 1930s as a show of prosperity and ambition.

Now it is time for the next generation.





A vision for the future

Combining authentic heritage and beauty with a reimagined vision for the future.



work space retail leisure arcade



THE VISION

Rylands will combine workspace, retail, and leisure to create a dynamic mixed-use destination in Central Manchester.



RYLANDS

HAWKSFIELD

THE VISION



Rylands is undergoing a sensitive restoration that celebrates its elegant past, alongside the creation of contemporary office, retail, and leisure space designed for a new generation.

INTRODUCTION



manchester

LOCATION

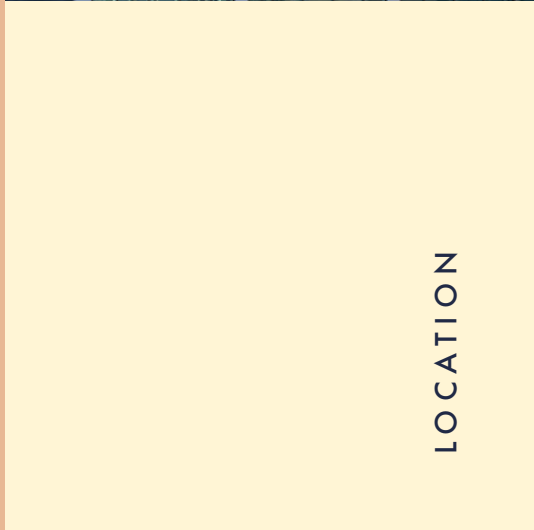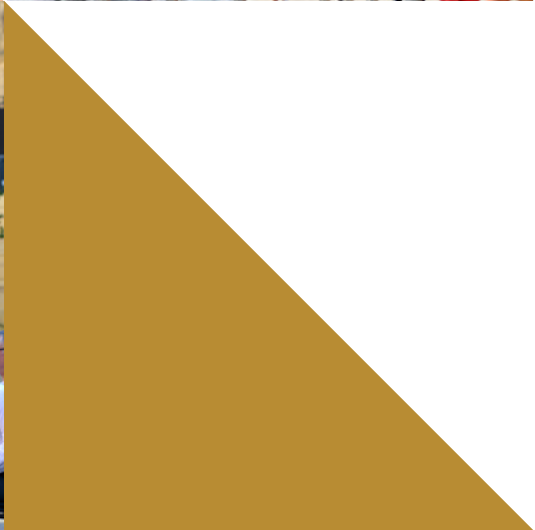



The connecting piece between the districts of The Northern Quarter, Piccadilly and the Central Business District.

LOCATION

Positioned directly between the Central Business District, the rapidly growing tech community of the Northern Quarter, and Piccadilly, Rylands offers unrivalled connectivity and location.

LOCATION





LOCATION

NORTHERN QUARTER

CHURCH STREET

HIGH STREET

OFFICE ENTRANCE

BRIDGEWATER PLACE

TIB STREET

MARKET STREET



PICCADILLY

CENTRAL BUSINESS DISTRICT

MOSLEY STREET



MICRO LOCATION




Perfectly located in the heart of Central Manchester, Rylands provides a gateway to retail, culture and commerce.



connect

CONNECTIVITY

Rylands is a place to connect. With Piccadilly and Victoria train stations within a short stroll and Market Street Metrolink on your doorstep, you are instantly connected to the city and beyond.

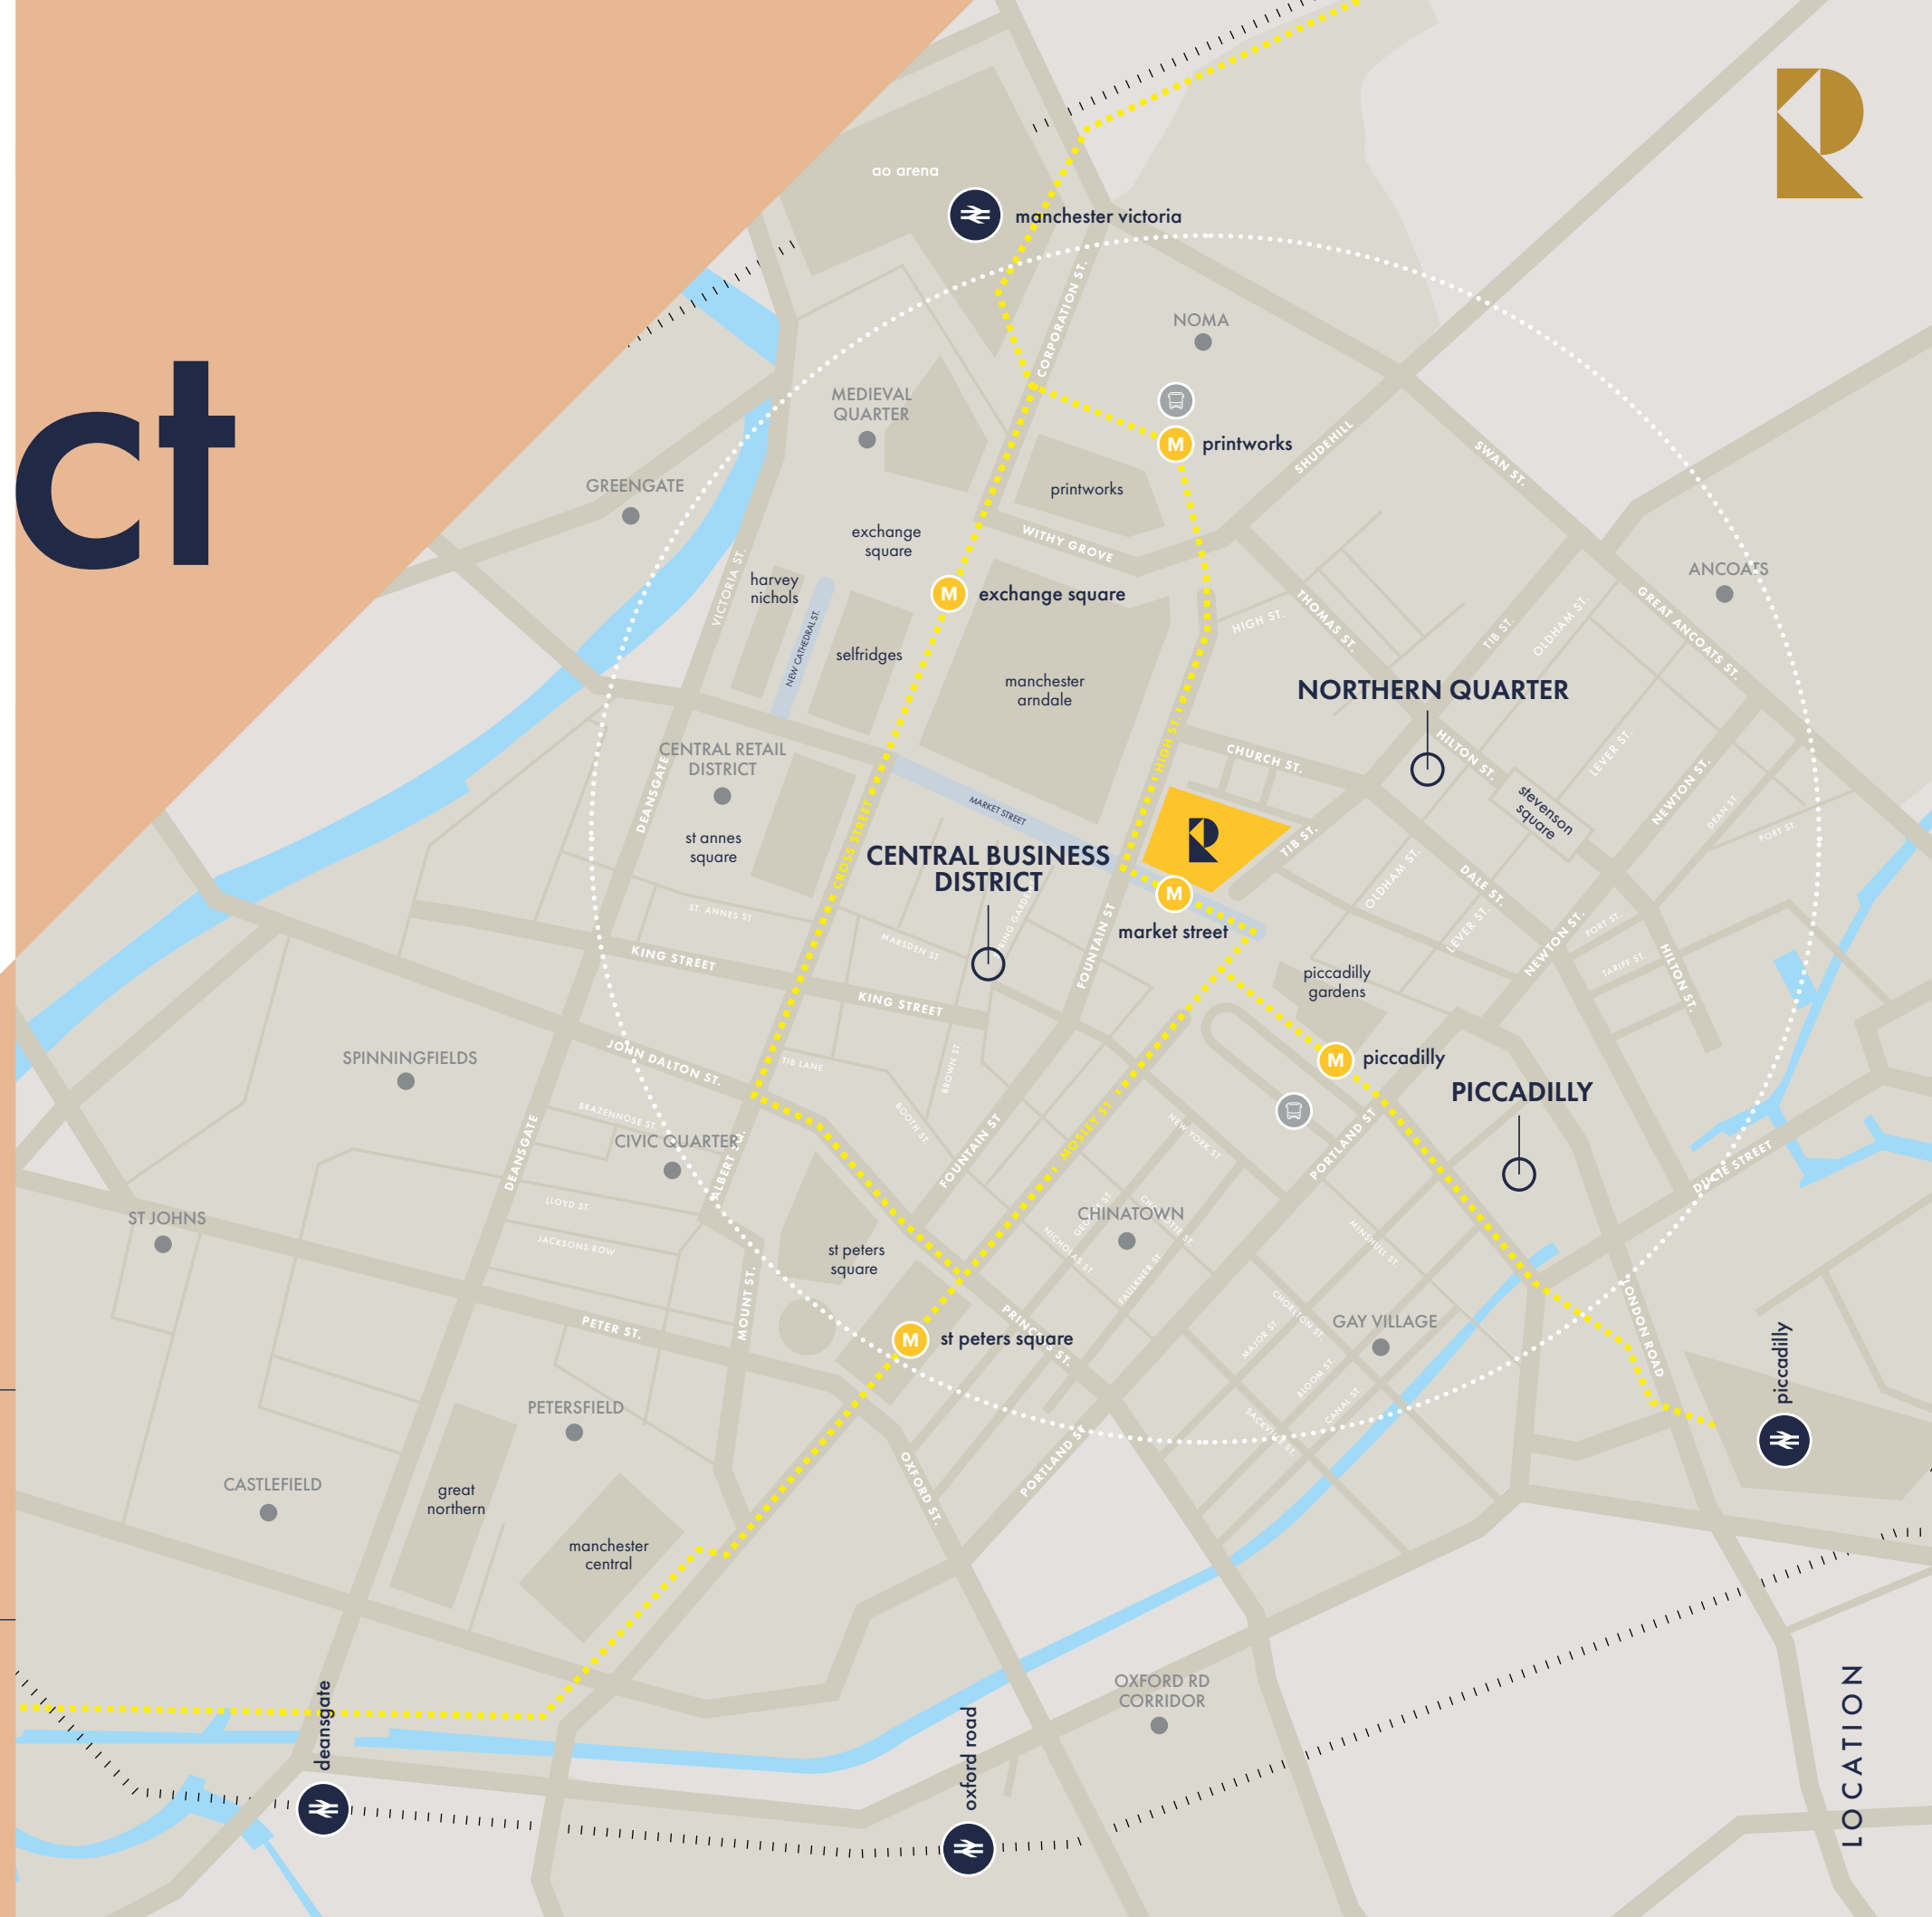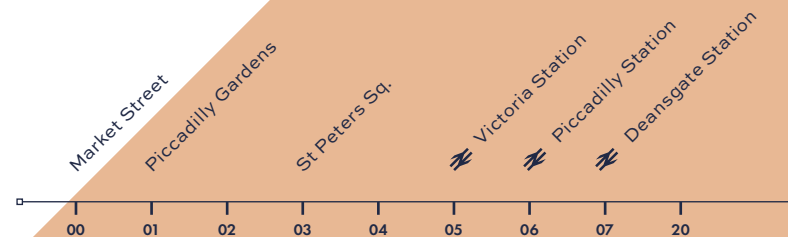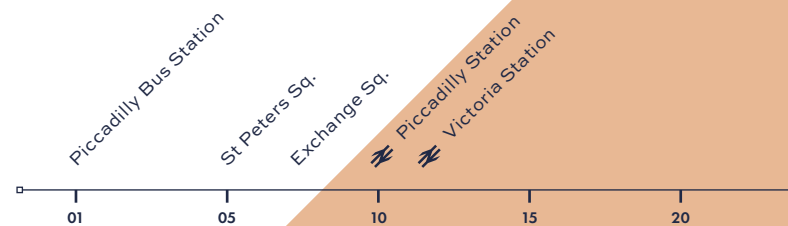

a thriving hub → for global business success

OCCUPIERS

Manchester is home to a dynamic business ecosystem, with global brands like Rolls-Royce, IBM and Barclays thriving in the city's vibrant commercial landscape.

As a powerhouse of innovation and enterprise, Manchester blends its rich industrial heritage with a forward-thinking economy, attracting international brands looking to expand, collaborate, and succeed in a truly inspiring environment.





a prime destination for growth, investment, and success.

2.8^M

Greater Manchester 2025 Population



Largest regional FPBS industry outside of London

£90^{BN}

Manchester GDP



World-renowned universities including the University of Manchester

£2.9^{BN}

Manchester economy to grow before 2028



£5BN digital eco system

£78.7^{BN}

Greater Manchester GVA currently £78.7BN



Net Zero ambitions make up £7BN of Manchester GVA and provide 100,000 jobs

MANCHESTER POWERHOUSE

Manchester is a thriving hub of opportunity, making it one of the UK's most attractive destinations for investment. As a city with a rich industrial heritage, it has transformed into a modern powerhouse of innovation, business, and culture.

The city is a magnet for global enterprises, with a strong presence in finance, technology, and media.

Beyond business, Manchester is a vibrant cultural hub, featuring world-class music, museums and a dynamic food scene. It is also famous for its sporting legacy, being home to Manchester United and Manchester City, two of the world's most successful football clubs.

make an entrance



THE RECEPTION

The grand, breath-taking
entrance sets the tone for this
landmark building.

THE BUILDING



outside inside ←

THE ATRIUM

Beyond the entrance lobby, the stunning central atrium awaits and will be the heart of the building. With an abundance of natural light, the central atrium will create a sense of connection and community.

THE BUILDING

work → space

THE WORKSPACE

With some of Manchester's most substantial floorplates and a selection of premium suites, Rylands delivers a range of office environments that offer adaptability and a high-quality modern specification.



with character

THE WORKSPACE

Within its reimagined Grade II listed shell, Rylands introduces contemporary workspace defined by striking period character and a design approach shaped around today's occupier needs.



specification




GENERAL SPECIFICATION



VRF heating and cooling system




7 high speed destination controlled passenger lifts

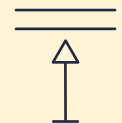

Full access raised floors



Intelligent LED lighting

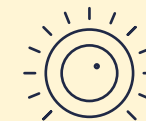


Advanced Building Management System



Central atrium



Expansive and adaptable floor plates

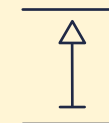

Exposed ceilings with generous floor to ceiling height



Original heritage features



sustainability

KEY SUSTAINABILITY

BREEAM
EXCELLENT

BREEAM
Excellent



No Fossil Fuel
to be used

NABERS

NABERS
5★



Restoration of an
iconic Grade II
listed building



Central atrium to
increase natural
light levels

EPC A

Latest low energy
systems and
controls.



Hybrid VRF systems
that heat and cool using
the minimum energy



Photovoltaic
solar panels

0%

Net Zero Carbon
project in line with
Manchester's 2038
Strategy

SUSTAINABILITY

Sustainability will be at the heart of Rylands, from the restoration of the existing fabric of the building to the implementation of new and innovative design solutions.



work-life → balance

AMENITIES

Rylands has created an exceptional collection of amenities that promote work-life balance and inspire a dynamic, forward-thinking workforce.



a place to connect...



RYLANDS

HOX & CO

HOX & CO

AMENITIES

Designed to strike the perfect balance between work and play, the high-spec office space is complemented by a vibrant hub for retail and leisure businesses.



...relax & enjoy

MARKET PLACE

Market Place will create a vibrant new social hub, blending Manchester's heritage with the city's evolving food scene. It will offer a dynamic space where food, community, and conversation come together.



well → being

AMENITIES

Elevate your workday with an environment that prioritises wellbeing, productivity, and lifestyle.

KEY AMENITIES



349 bike stands, cycle facilities and dry room



32 male and female shower facilities



Outdoor terraces



Onsite food hall



State-of-the-art wellness space



Direct access to extensive retail and leisure amenities nearby



Concierge front of house




Changing and locker facilities



Welcome lounge



A total office NIA of 305,157 SQ FT (28,350 SQ M)

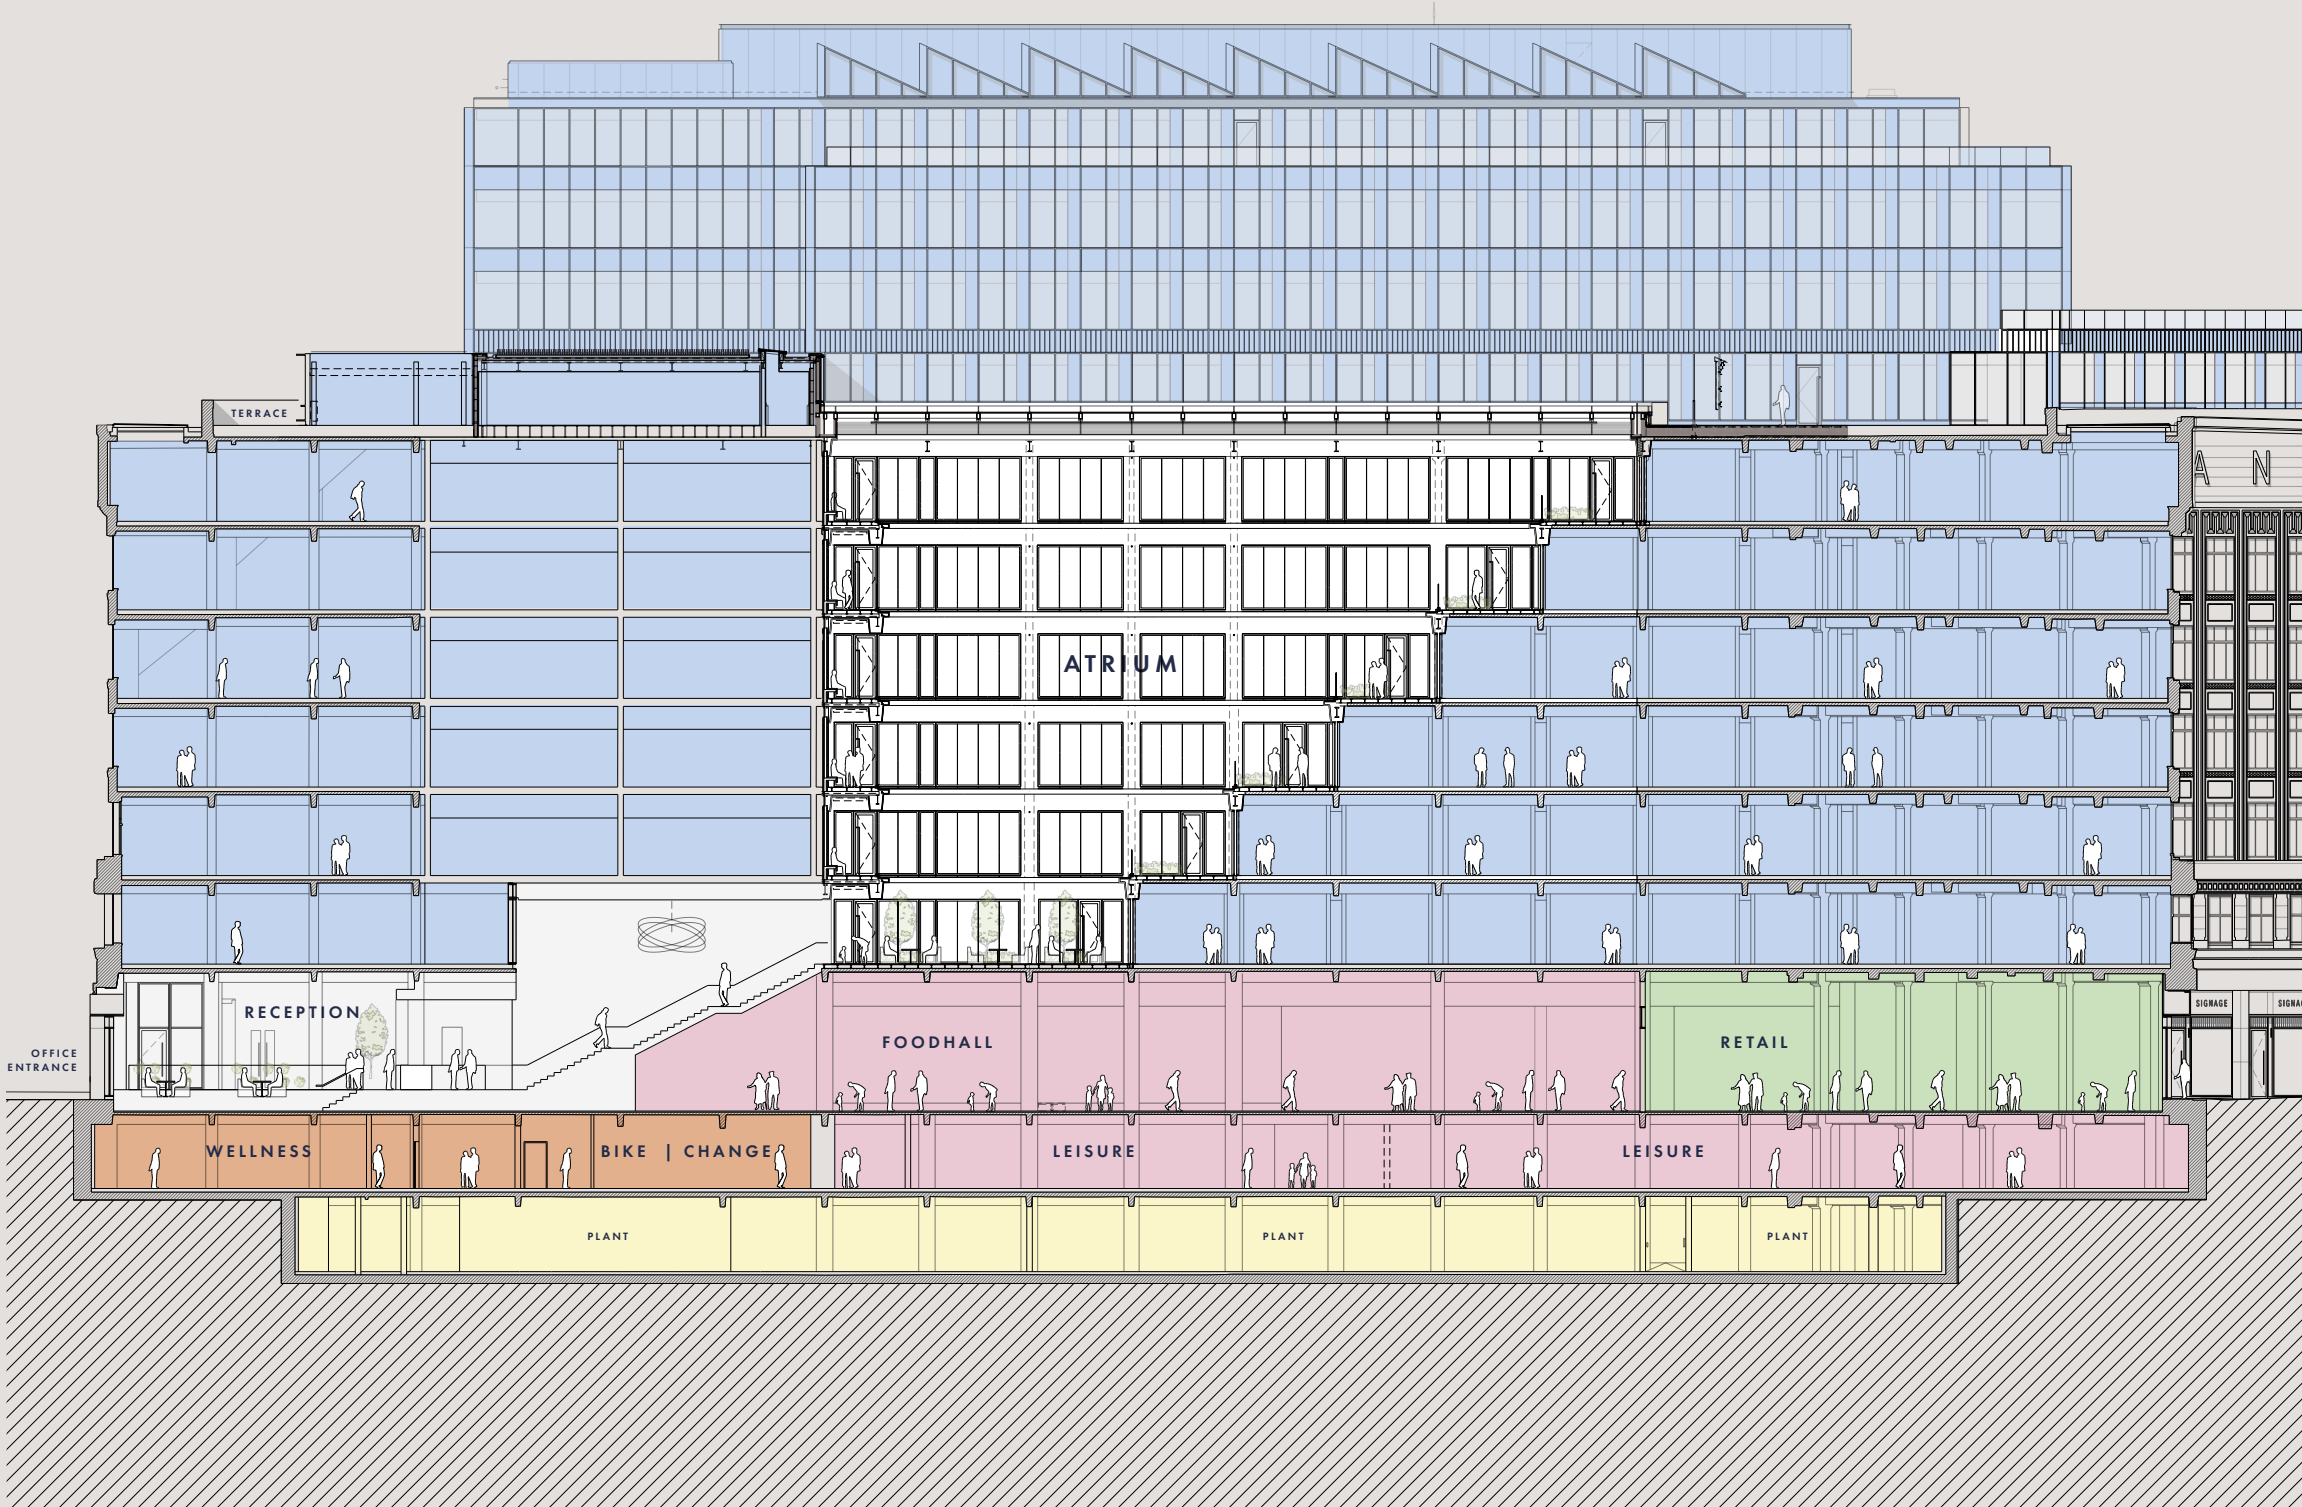

USE	SQ FT (NIA)	SQ M (NIA)	FLOOR
WORKSPACE	6,103	567	10
WORKSPACE	11,302	1,050	09
WORKSPACE	11,302	1,050	08
WORKSPACE	24,467	2,273	07
WORKSPACE	39,051	3,628	06
WORKSPACE	41,463	3,852	05
WORKSPACE	42,324	3,932	04
WORKSPACE	42,948	3,990	03
WORKSPACE	43,077	4,002	02
WORKSPACE	43,120	4,006	01
FOODHALL RETAIL	Let to Market Place To Let		G
LEISURE WELLNESS BIKE STORE CHANGING	To Let		B



BRIDGEWATER PLACE

HIGH STREET



FLOOR:

BASEMENT

KEY:

- LEISURE
- CYCLE / WELLNESS
- RETAIL
- BUILDING MANAGEMENT


AMENITIES KEY:

-  Bike Stands: 349
-  Male: 16
Female: 16



BRIDGEWATER PLACE

HIGH STREET

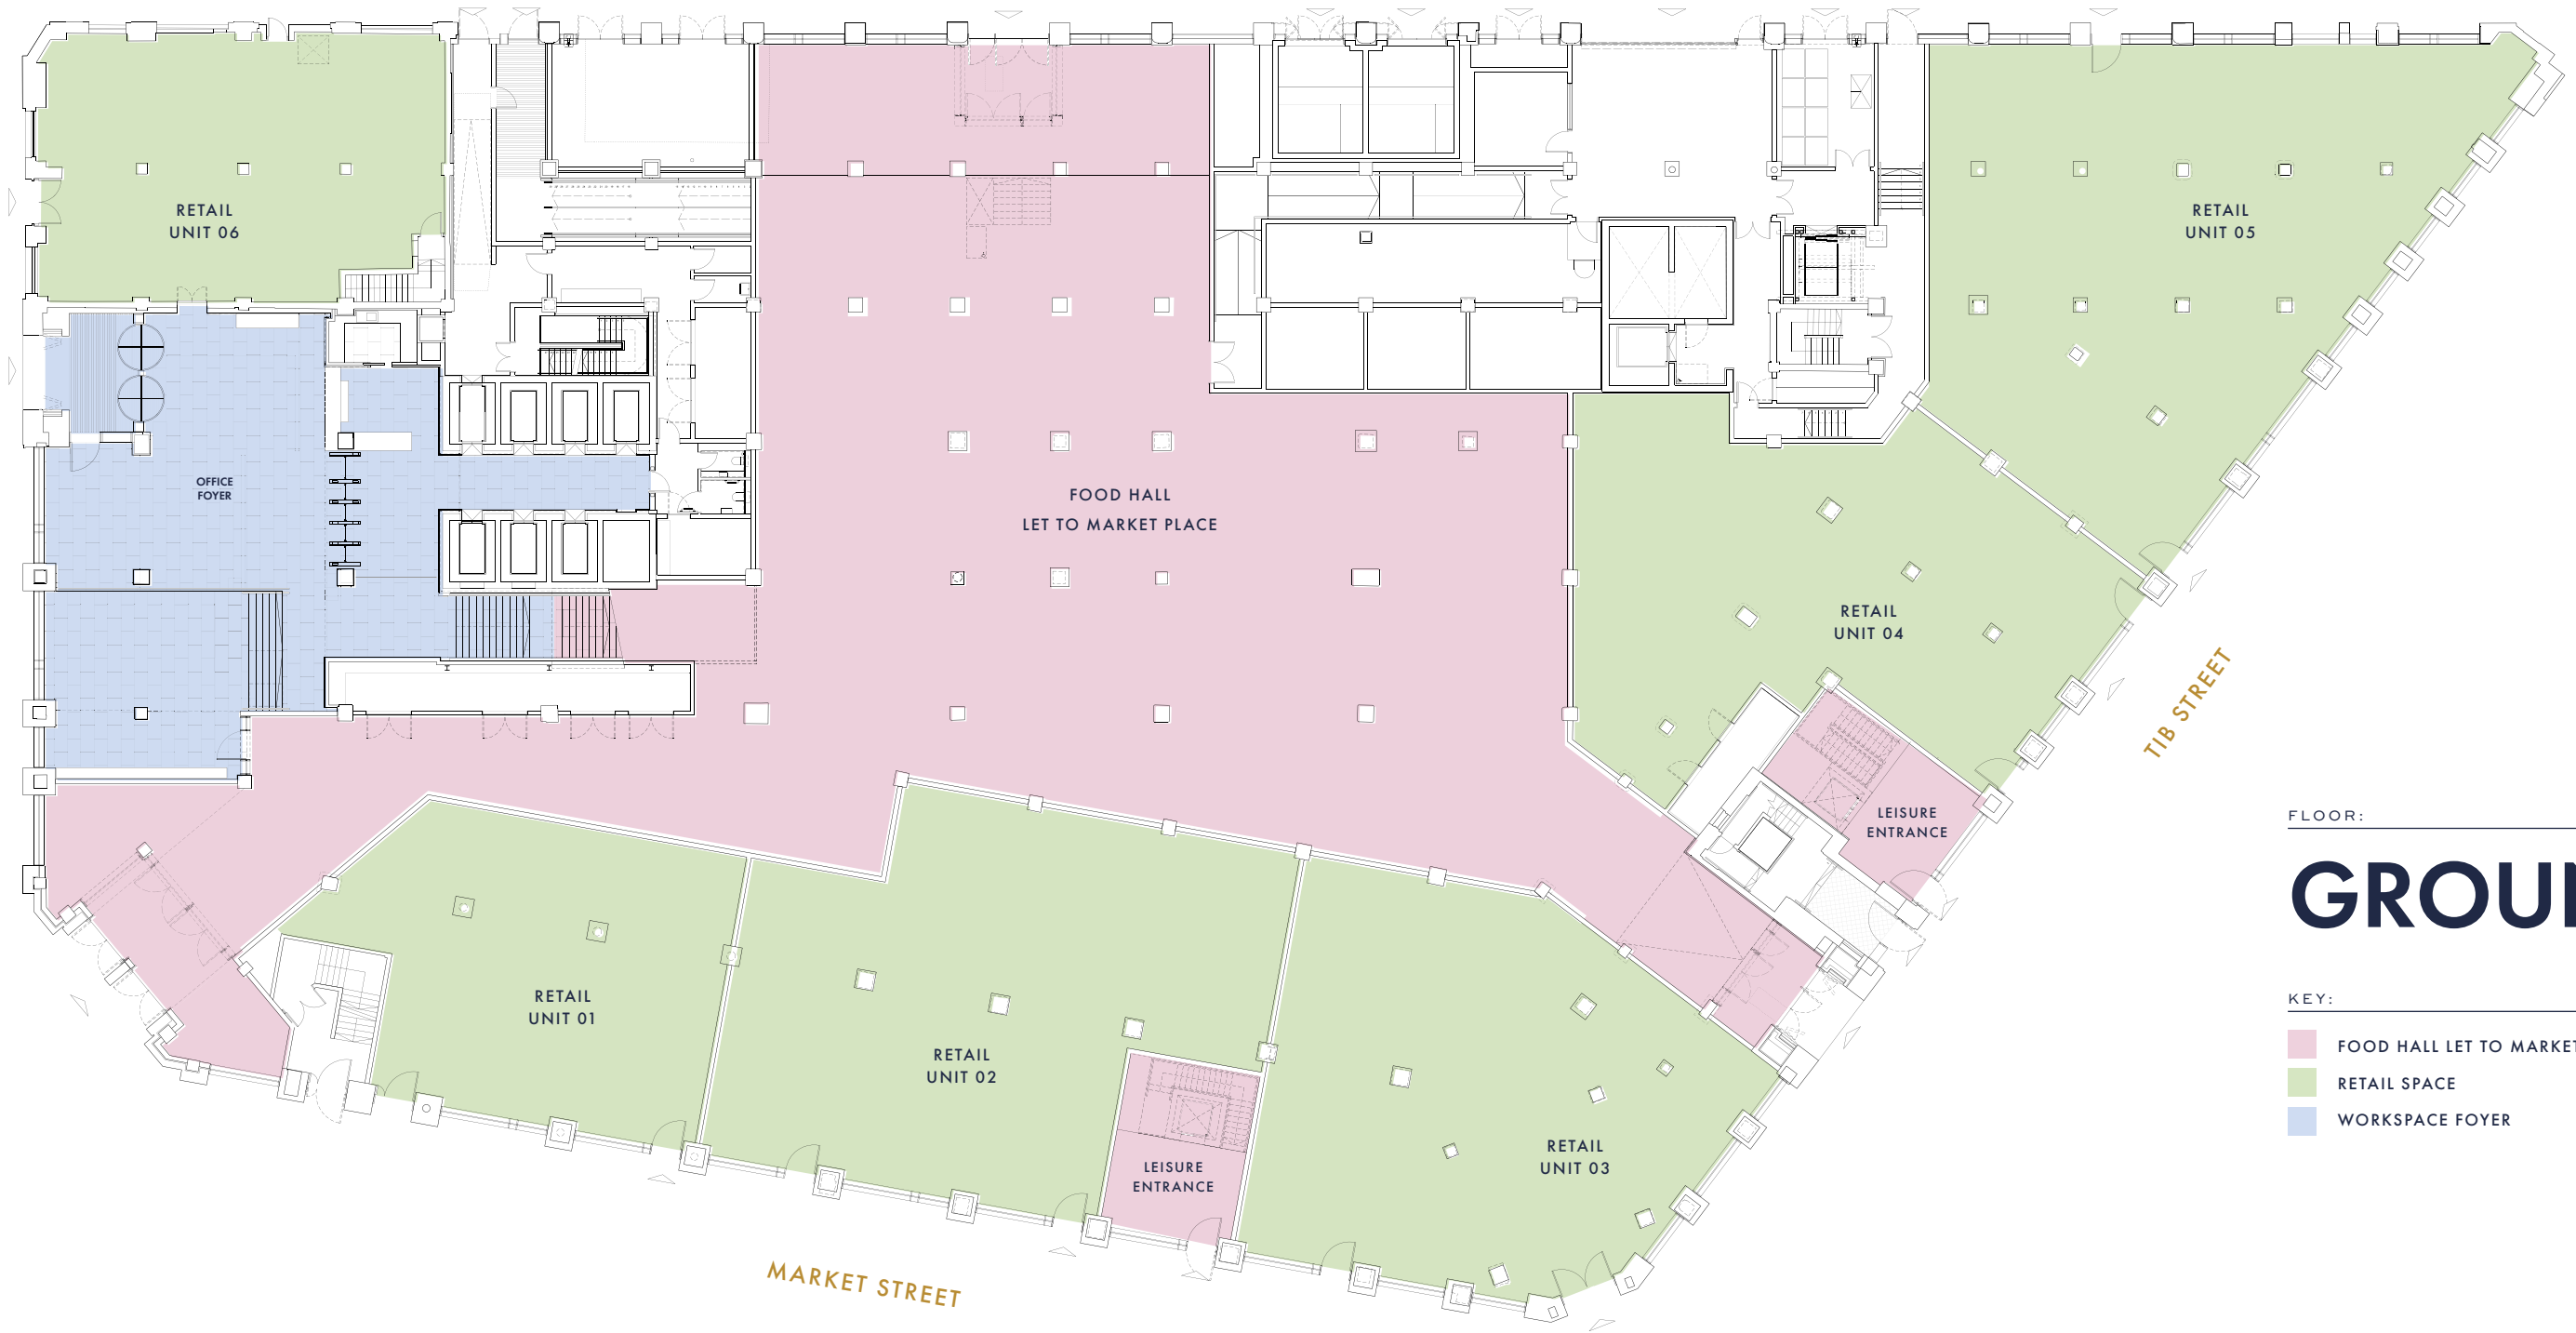

FLOOR:


GROUND

KEY:

- FOOD HALL LET TO MARKET PLACE
- RETAIL SPACE
- WORKSPACE FOYER



BRIDGEWATER PLACE

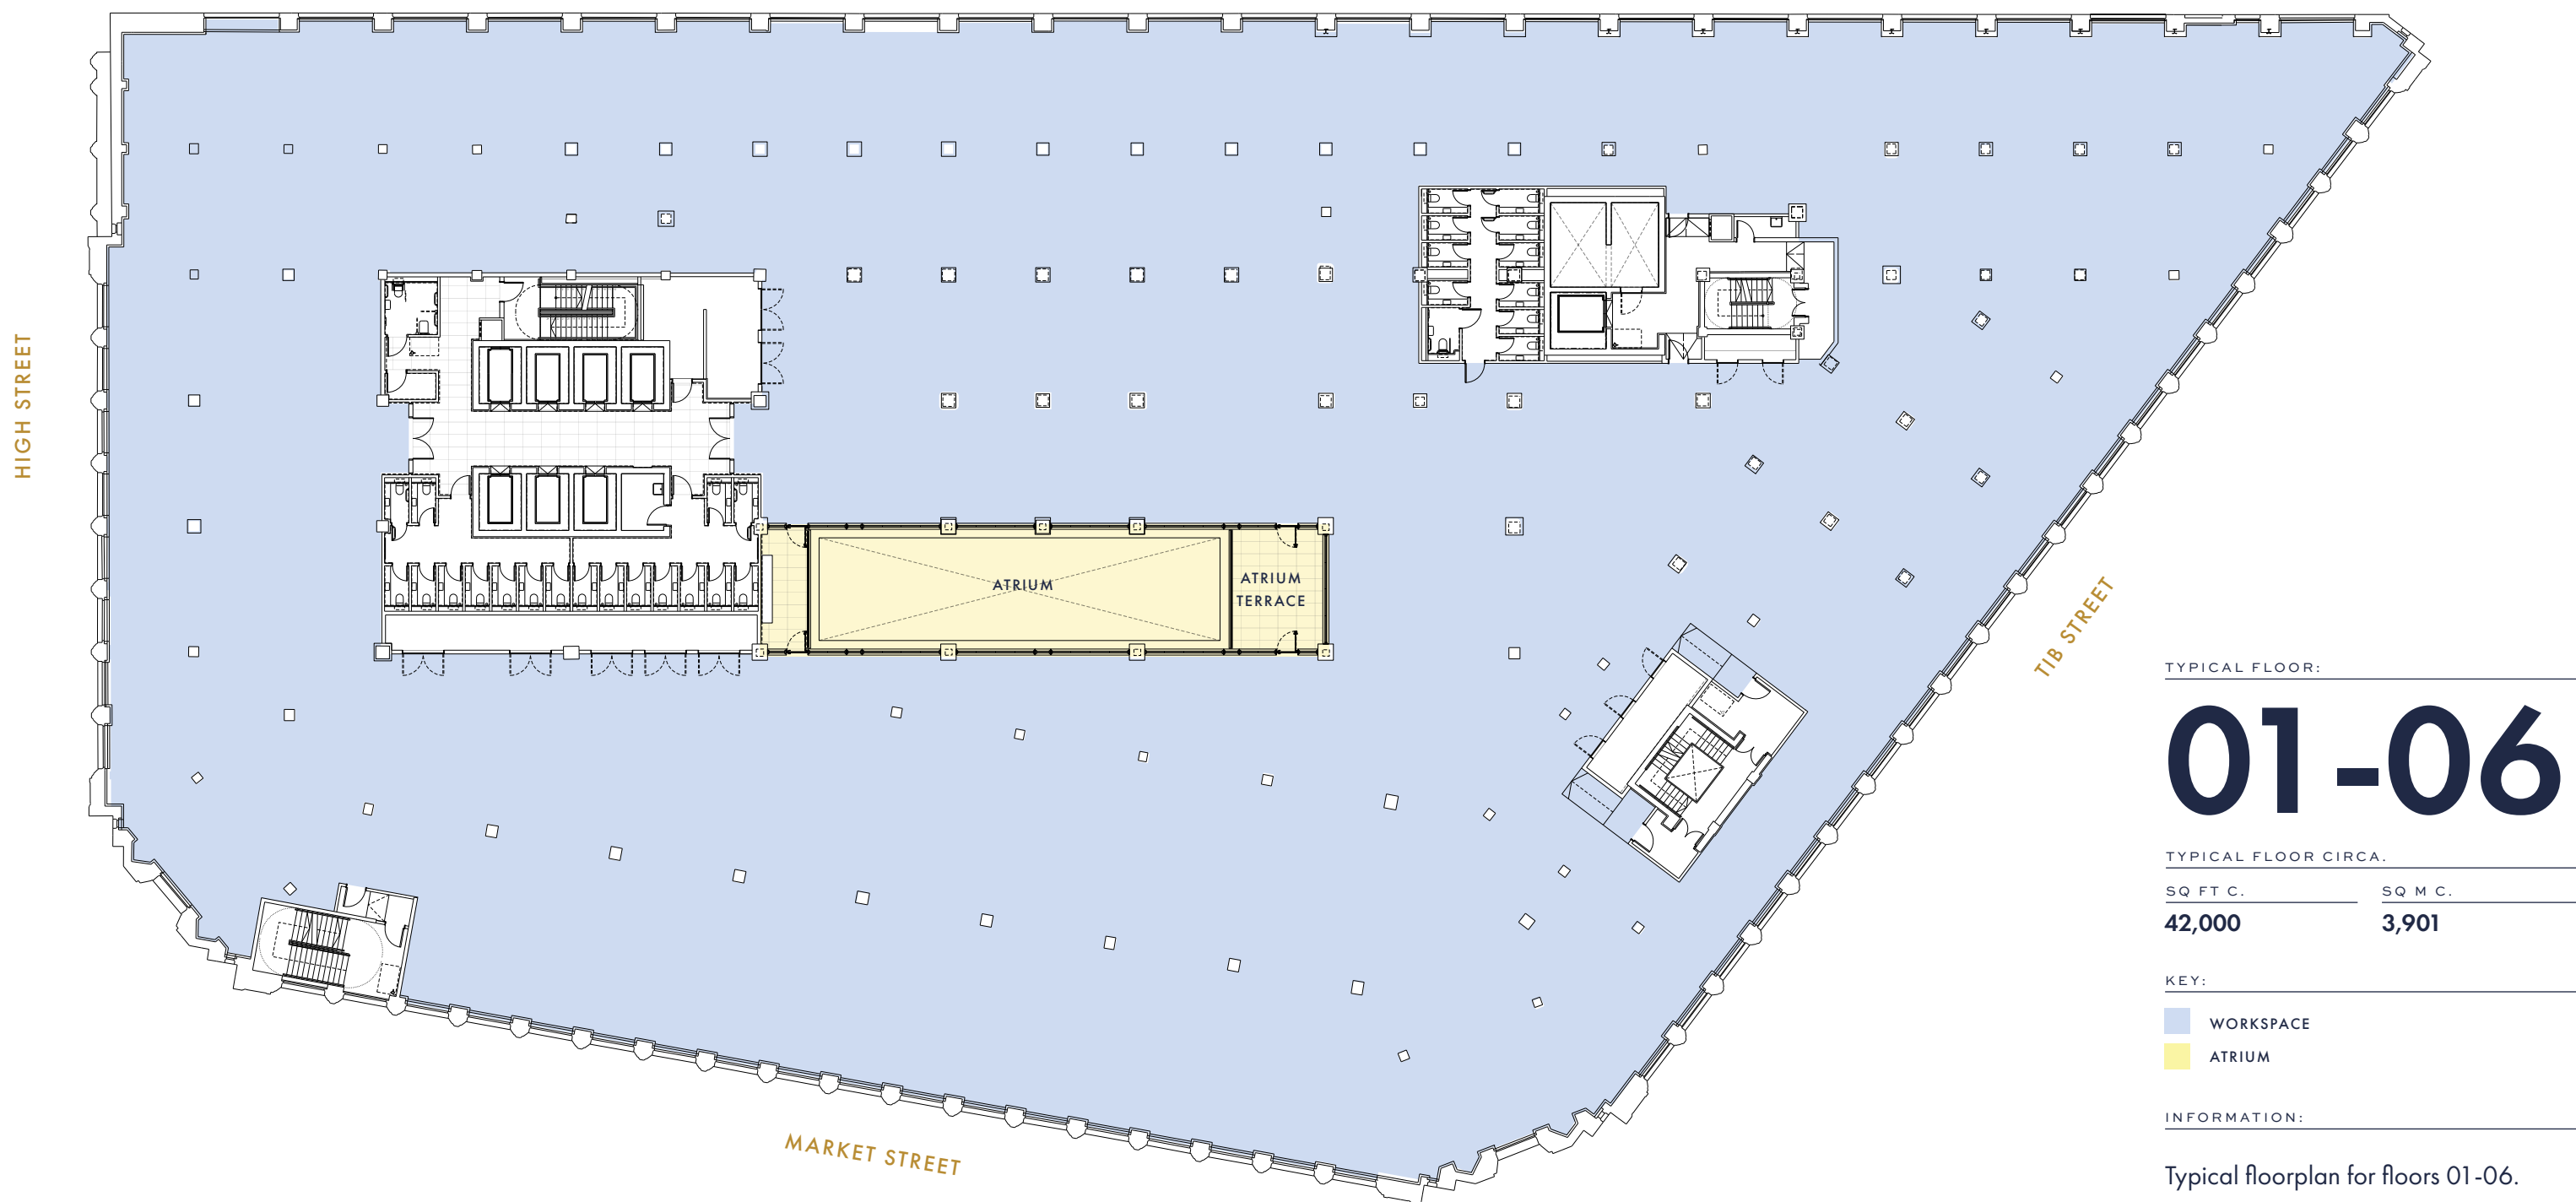



→ space



FLOOR:

04

SQ FT	SQ M
42,324	3,932

Rylands offers premium office workspace blending period heritage features with high-performance modern design & functionality.

planning



enjoy the → views



ROOF EXTENSION

Contemporary roof extension to provide 4 floors of light-filled contemporary workspace.



ROOF TERRACES

Numerous roof terraces provide a place to relax and enjoy the views on the city and beyond.



THE WORKSPACE


Honouring the building's rich heritage while embracing contemporary design, a four-story penthouse extension will deliver exceptional office space with commanding views across the Manchester cityscape.

WORKSPACE



BRIDGEWATER PLACE

HIGH STREET

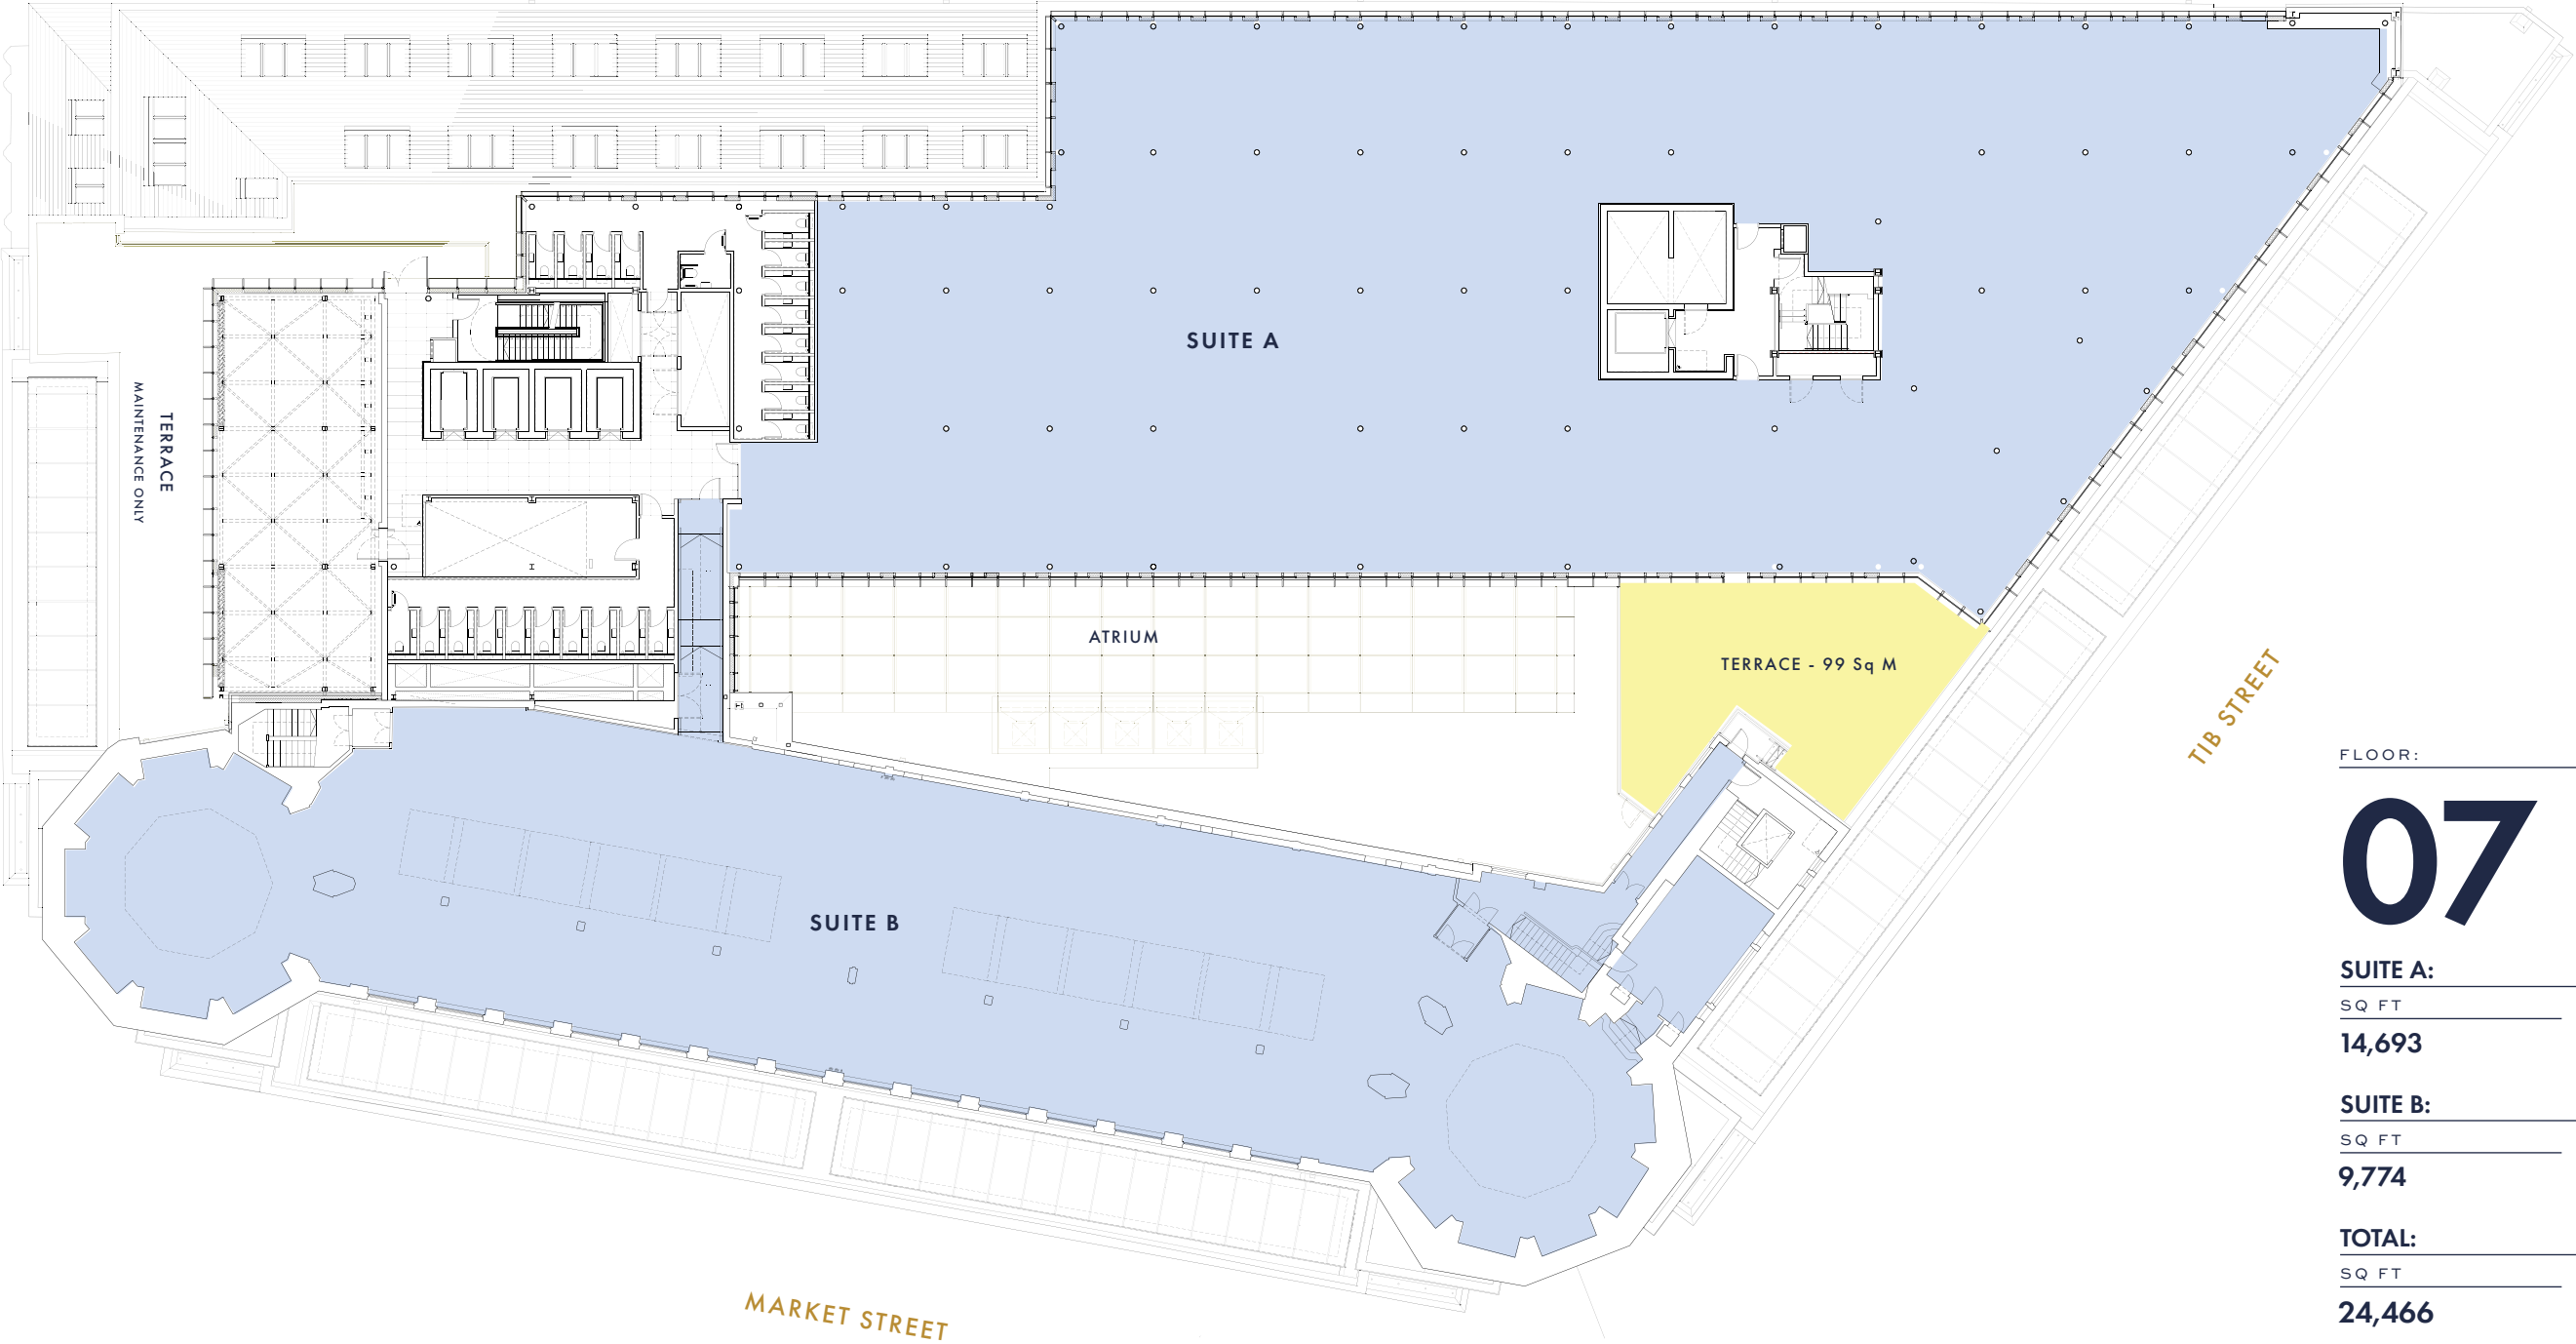

FLOOR:

07

SUITE A:	
SQ FT	SQ M
14,693	1,365

SUITE B:	
SQ FT	SQ M
9,774	908

TOTAL:	
SQ FT	SQ M
24,466	2,273


KEY:

- WORKSPACE
- TERRACE



BRIDGEWATER PLACE

HIGH STREET

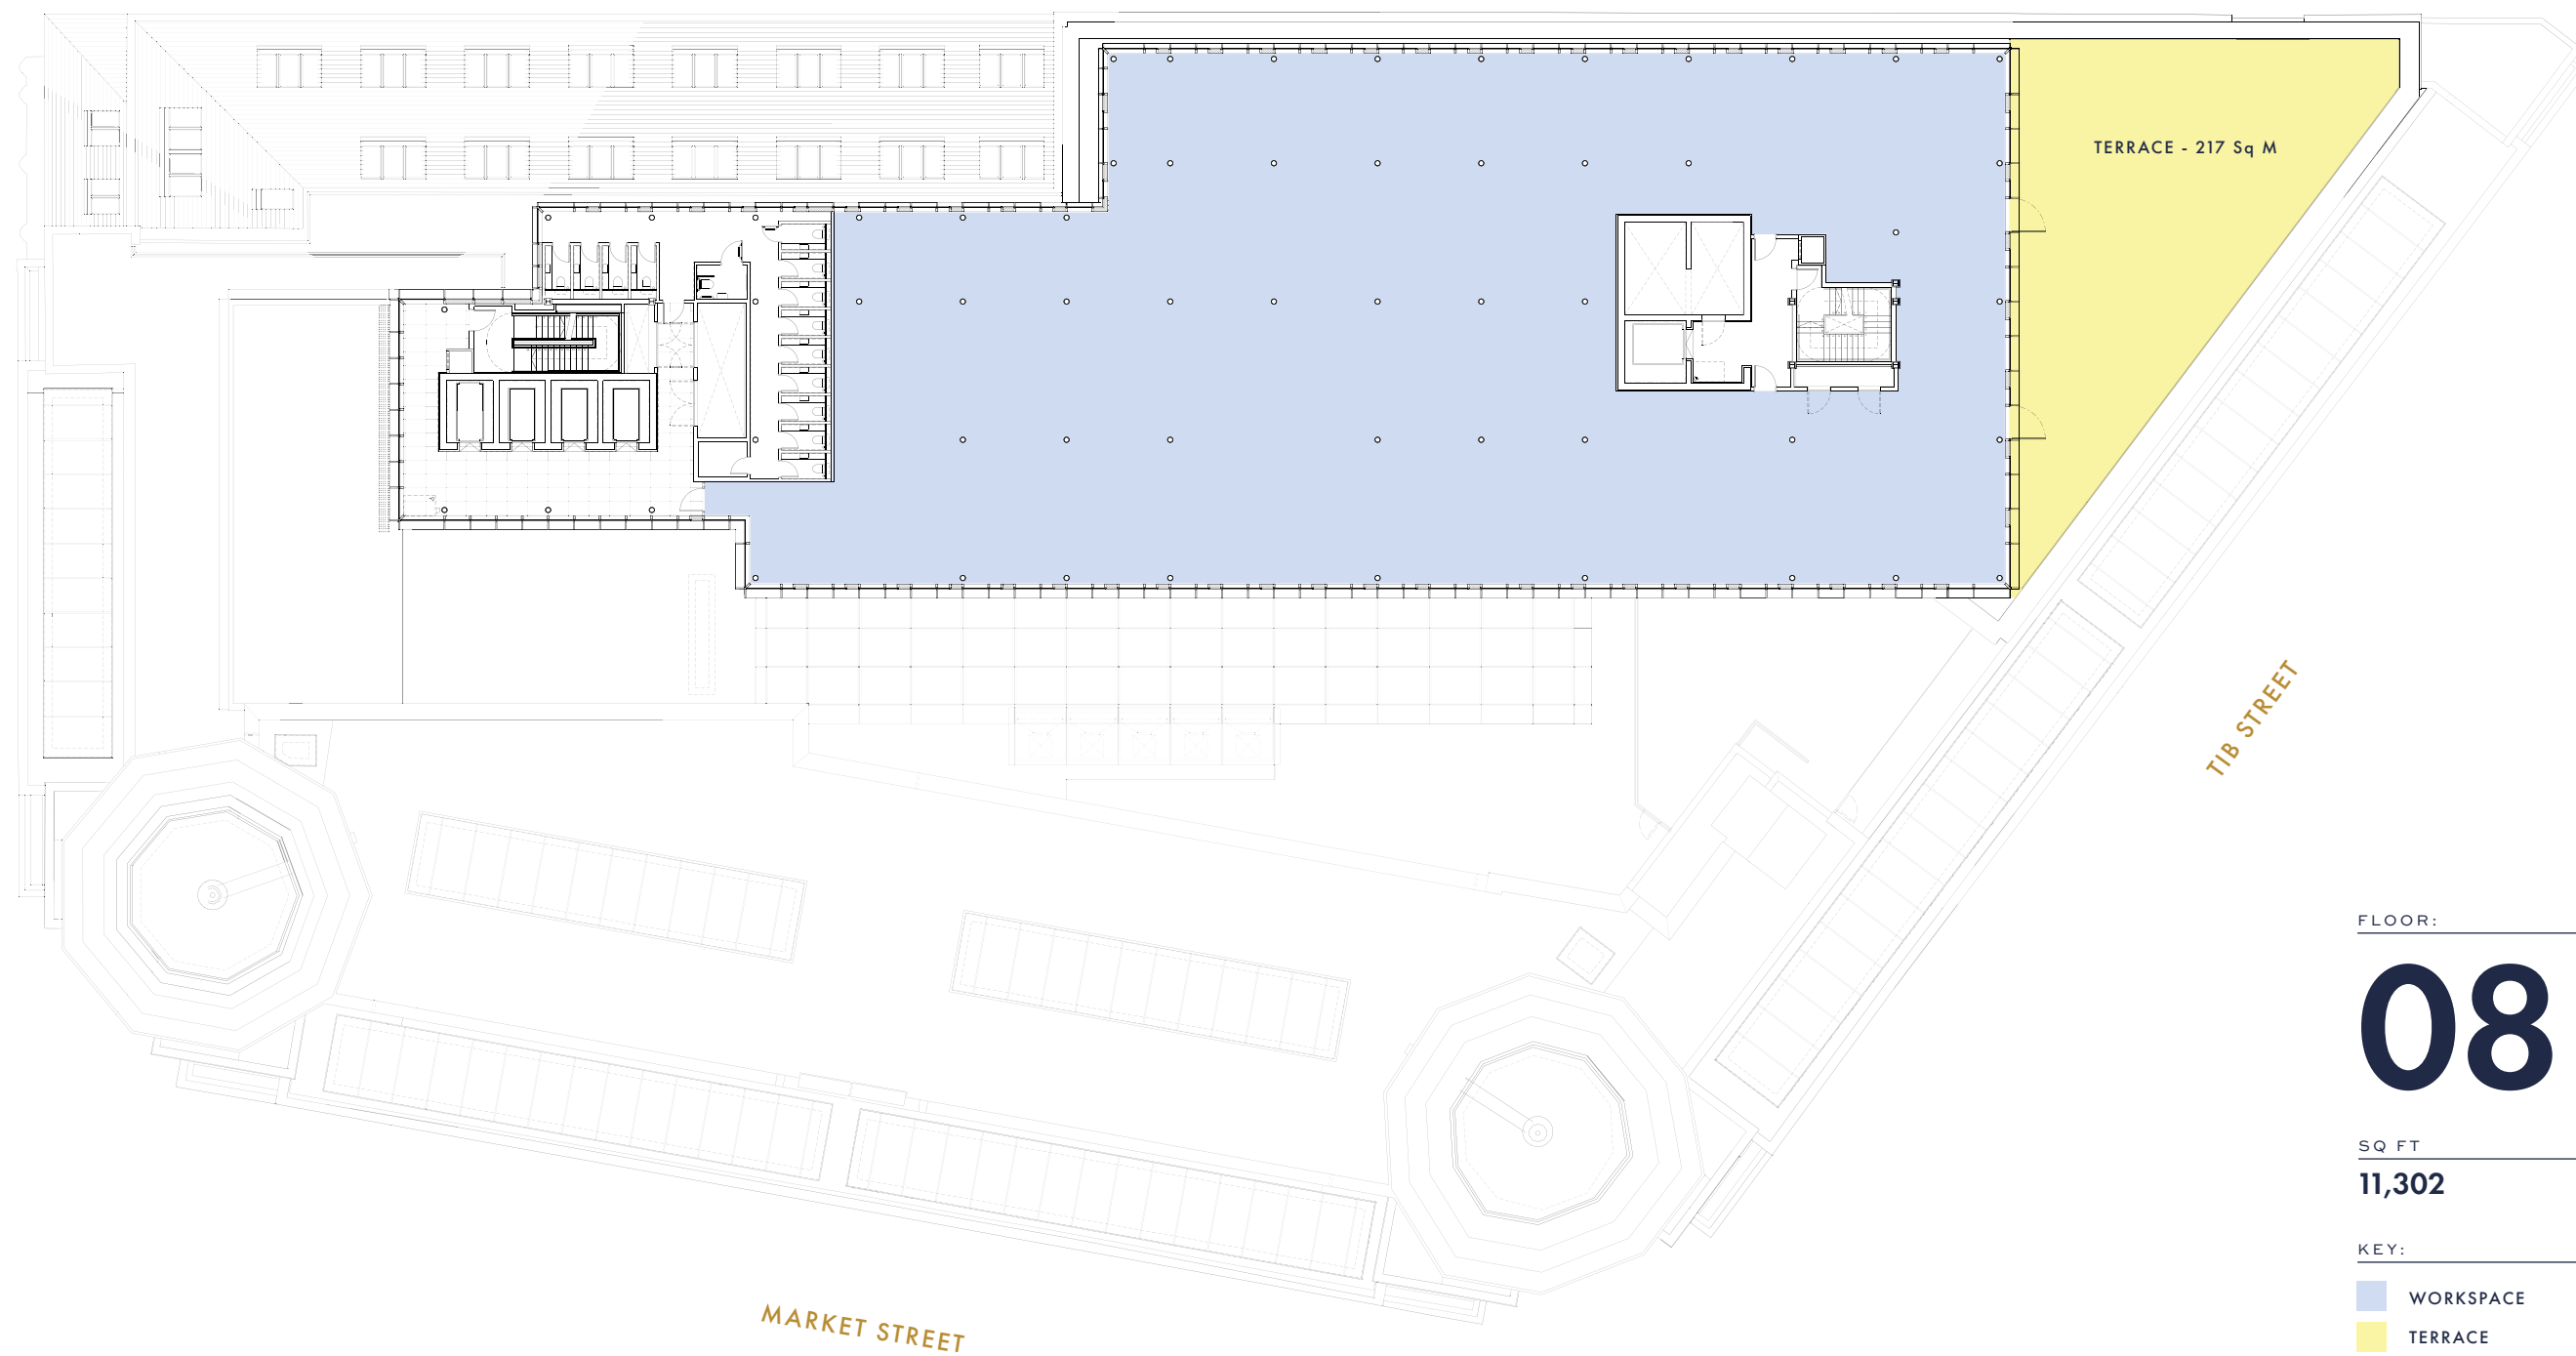

FLOOR:

08

SQ FT

11,302

SQ M

1,050


KEY:

- WORKSPACE
- TERRACE



BRIDGEWATER PLACE

HIGH STREET

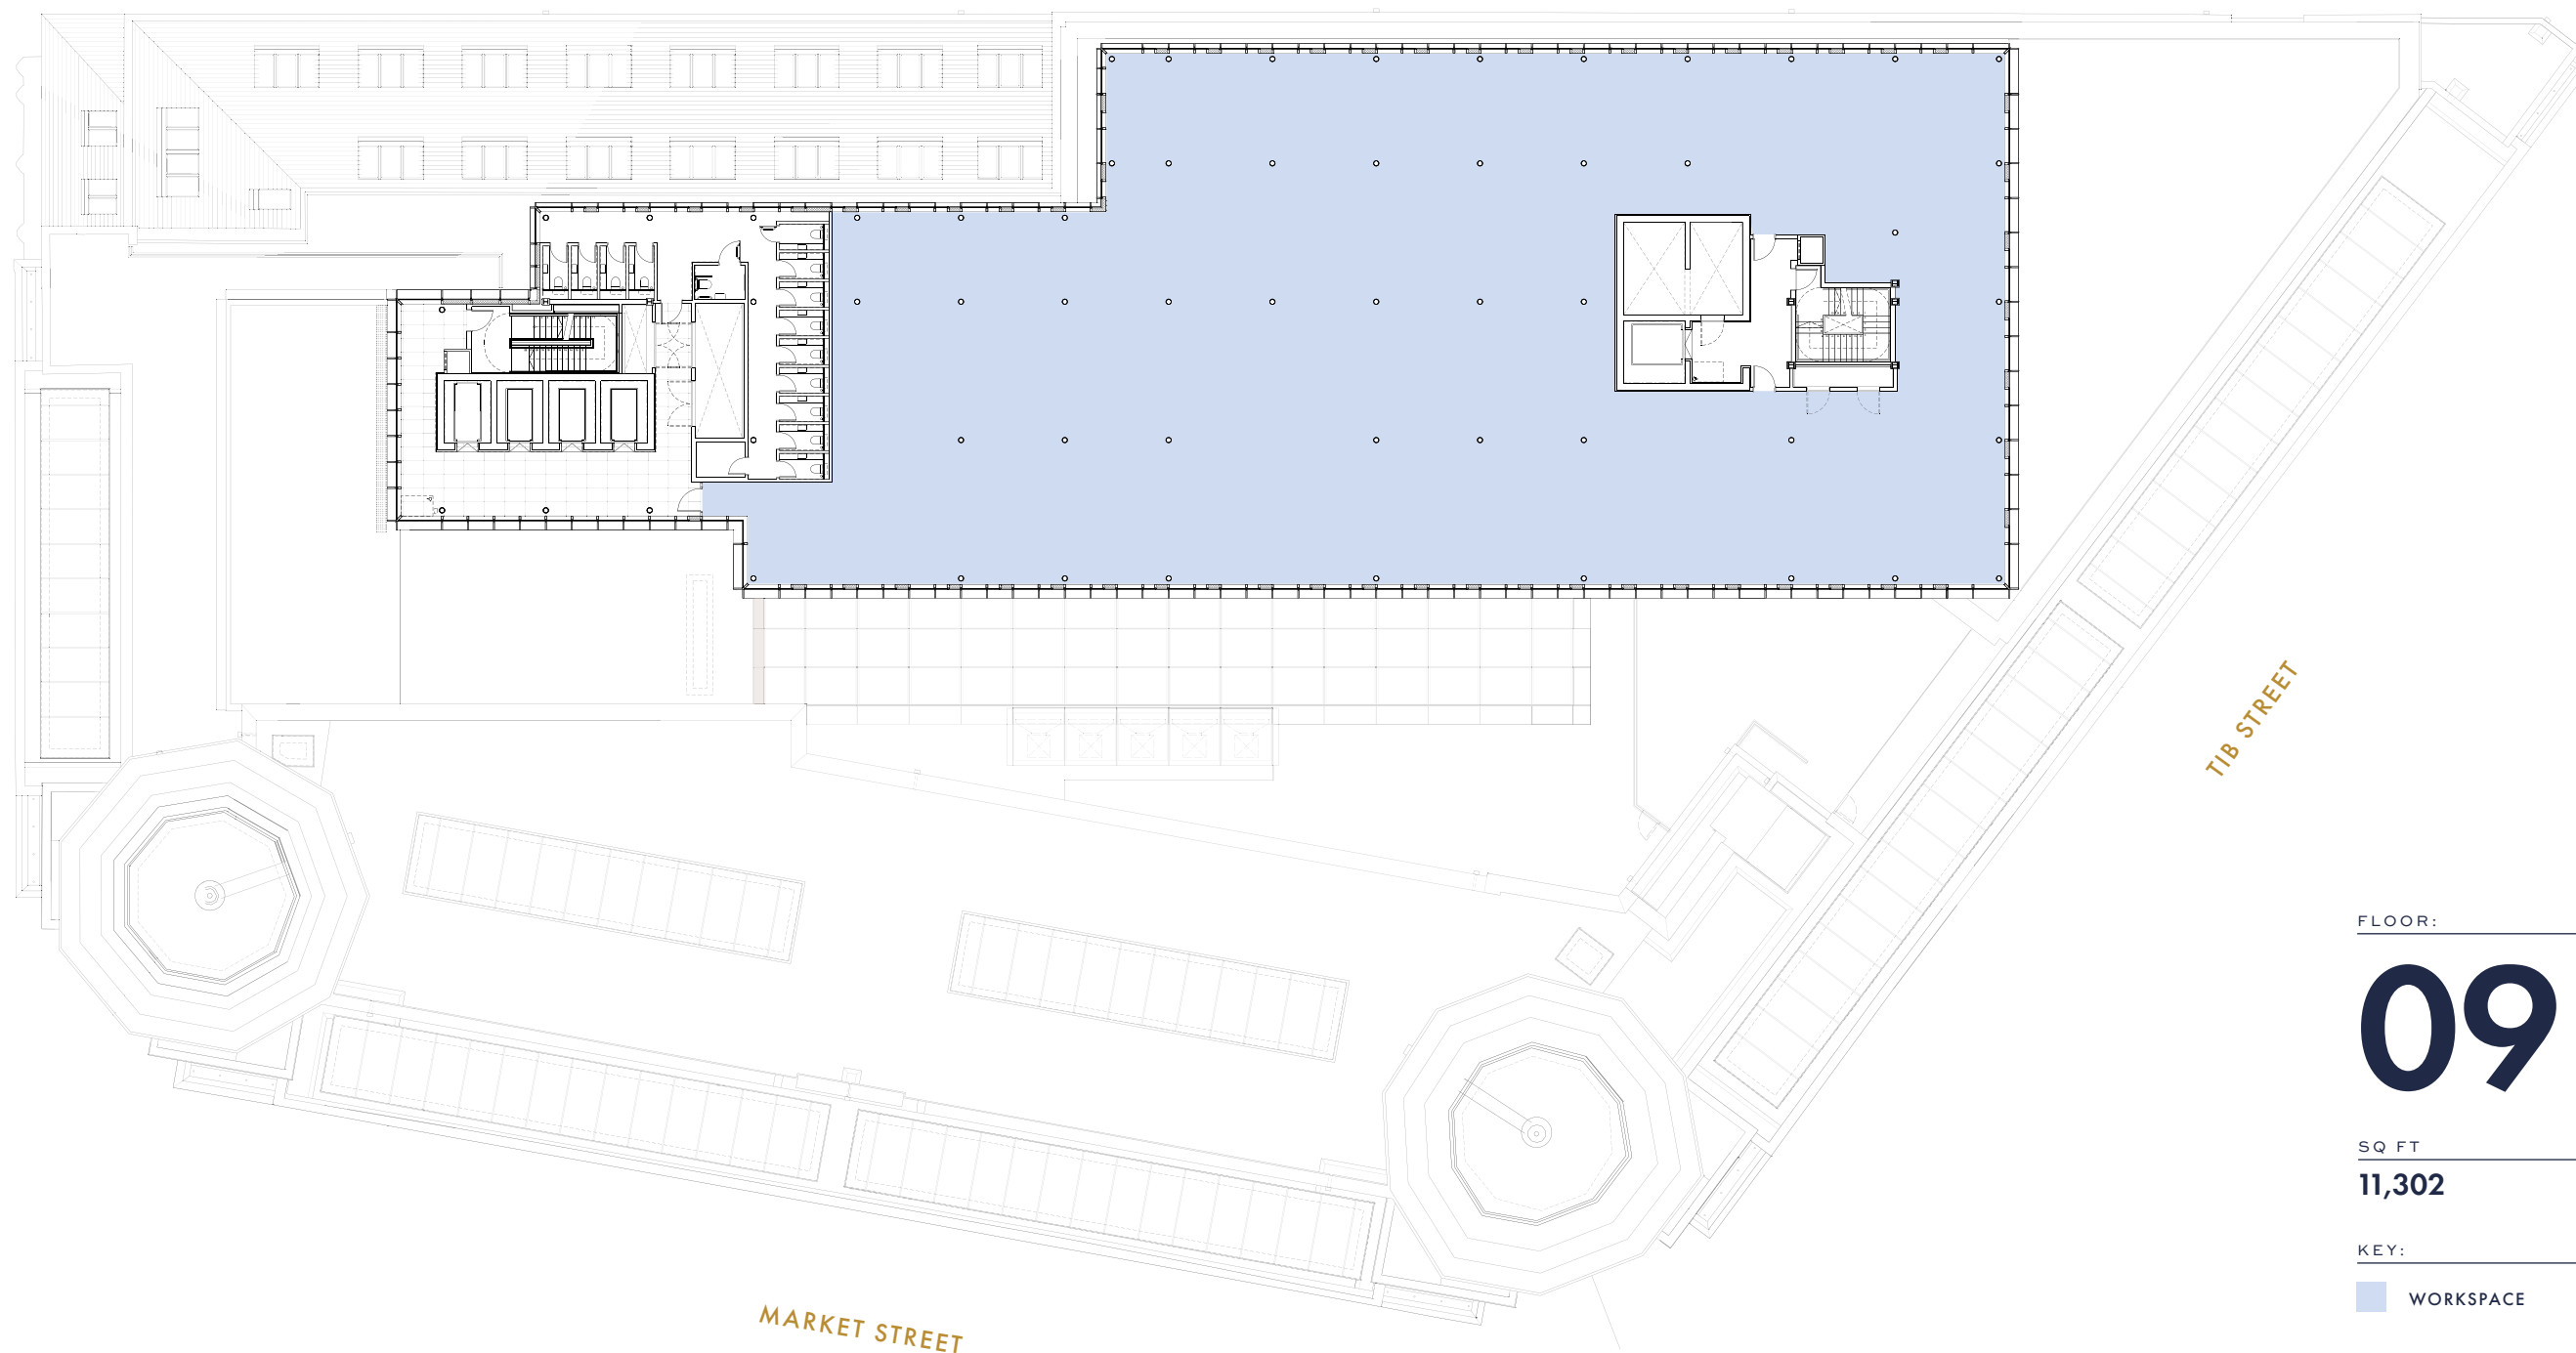

FLOOR:

09

SQ FT
11,302

SQ M
1,050


KEY:

WORKSPACE



BRIDGEWATER PLACE

HIGH STREET

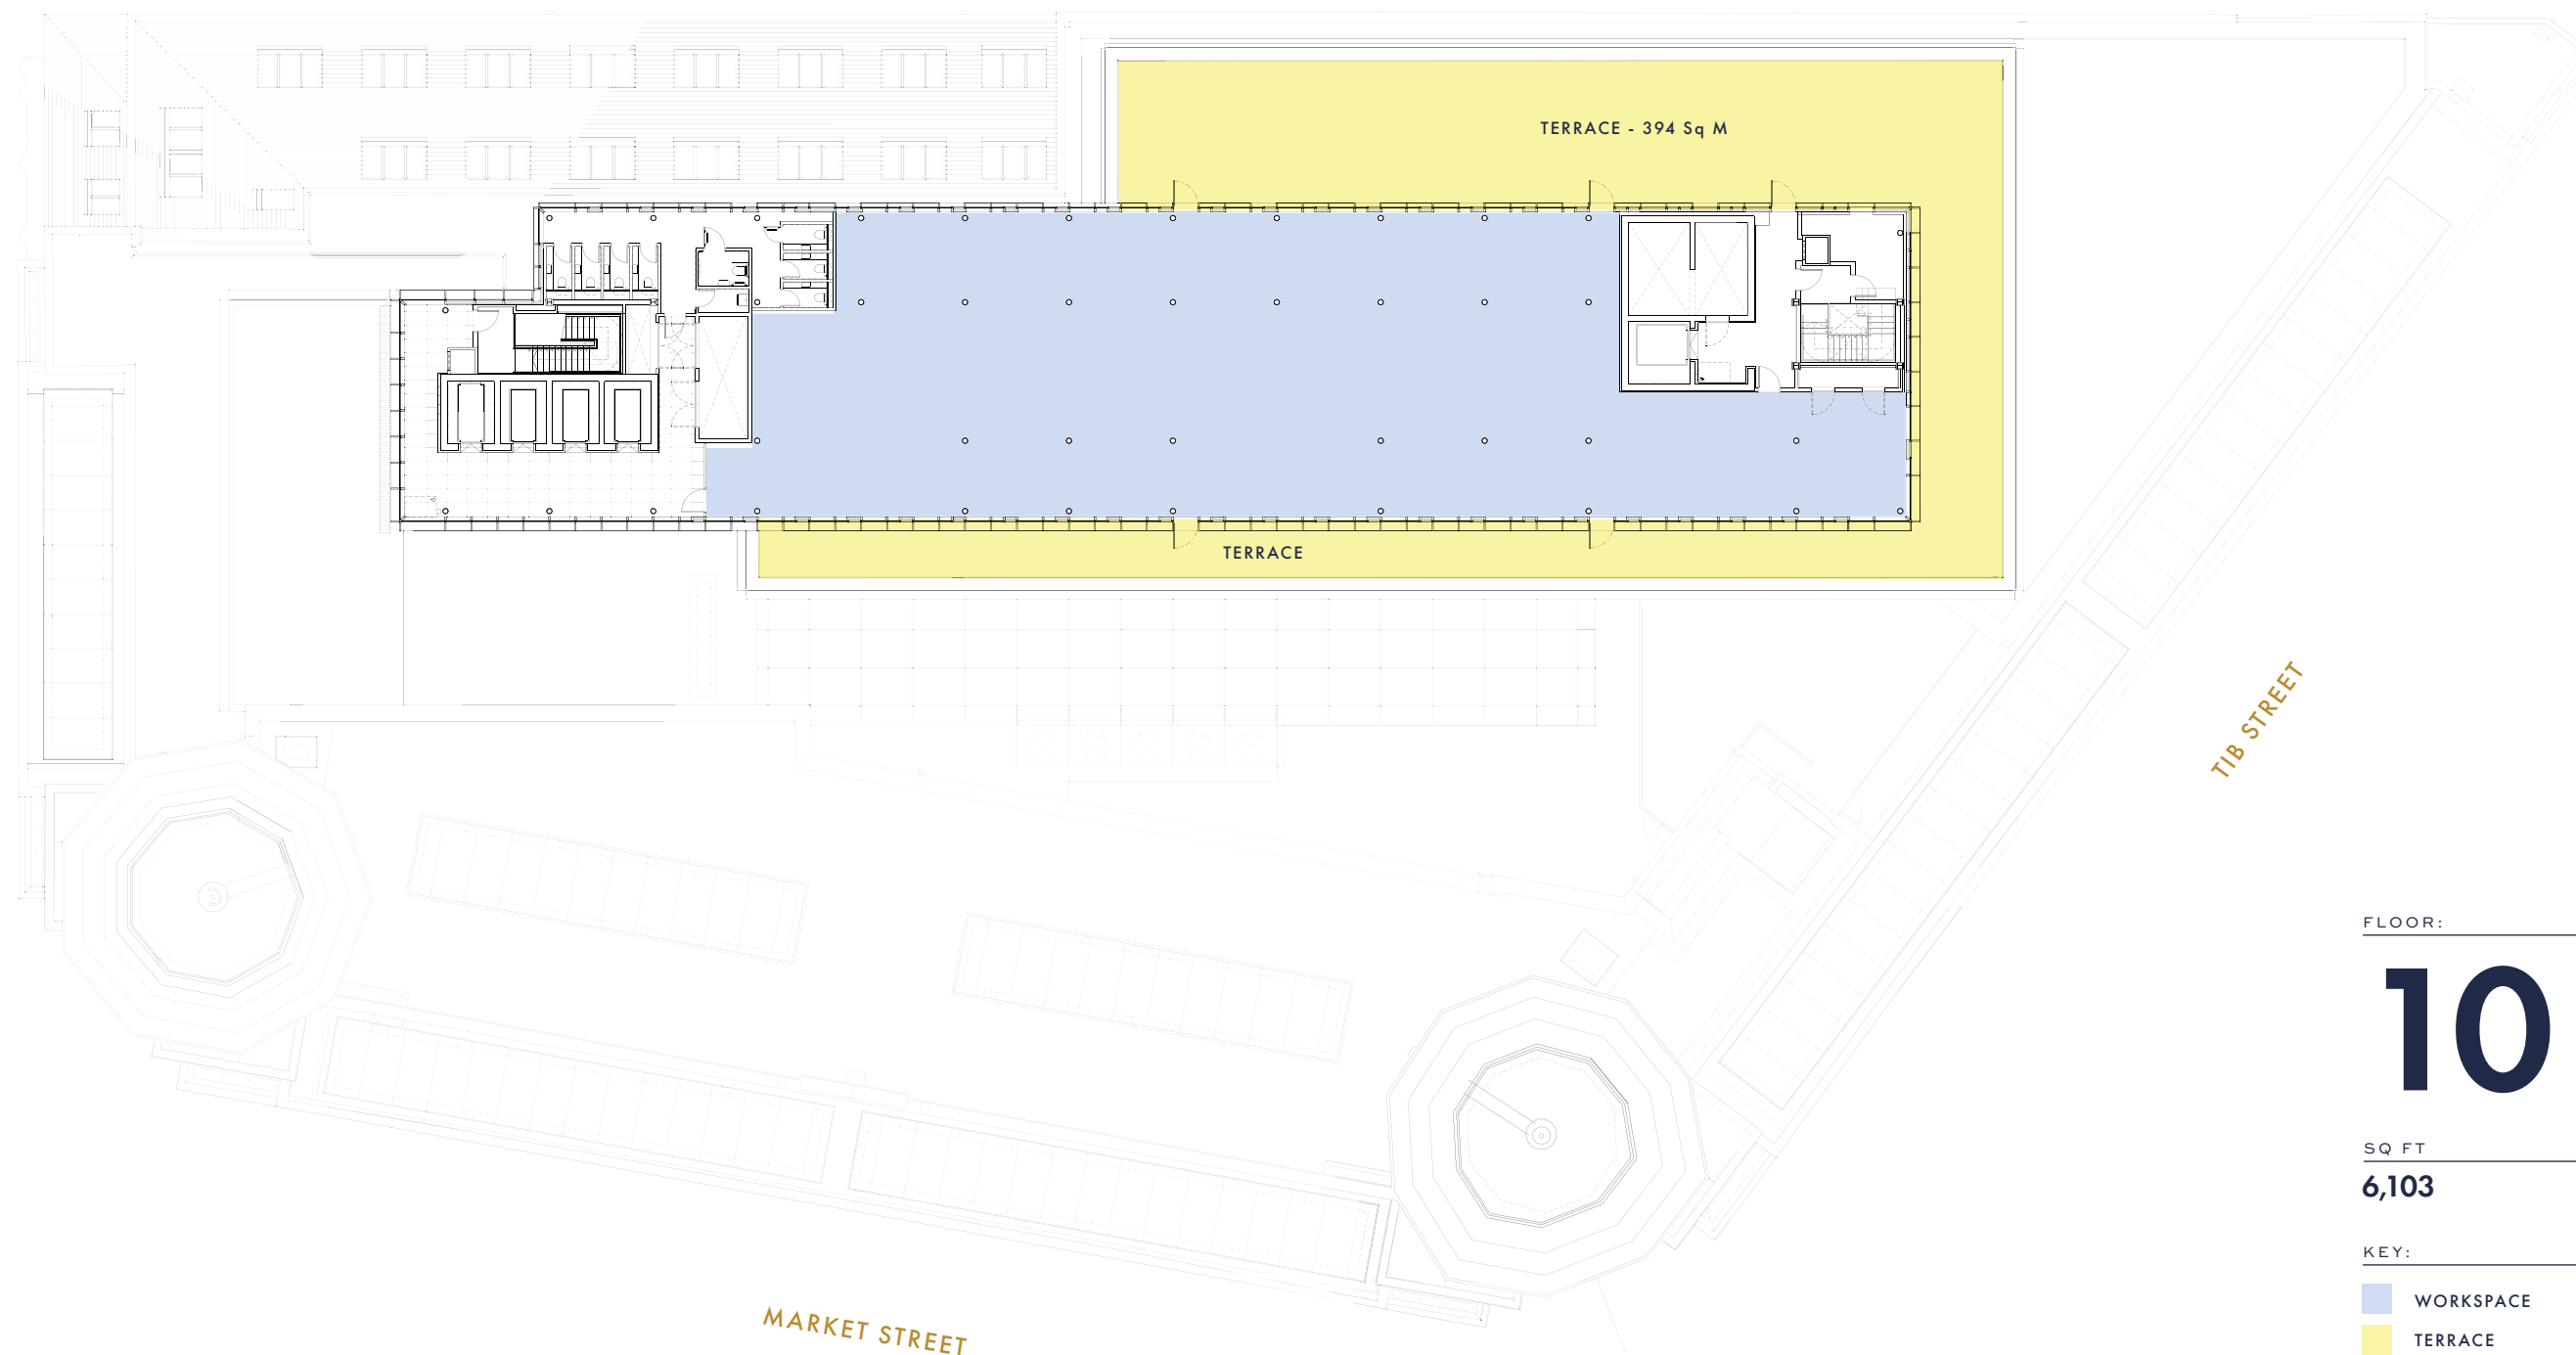



ROOF TERRACES

**Stylish roof terraces
provide inviting spaces
to unwind, connect,
and enjoy views across
Manchester's skyline.**

THE VISION

Rylands is set to redefine workspace in a way that blends history, innovation, and craftsmanship.





project delivery

Honouring its heritage while embracing contemporary design, this visionary project demands the expertise of the finest architects, contractors, and designers.



A BUILDING OF
AM ALPHA

OWNER & DEVELOPER

MAIN CONTRACTOR

DMIS

ARCHITECTS

JB+CO ARCHITECTS
+ DESIGNERS

PROJECT MANAGER & COST CONSULTANT

 **ARCADIS**

STRUCTURAL ENGINEER

WoolgarHunter
engineers

MEP AND NET ZERO CARBON CONSULTANT

MAX FORDHAM

PLANNERS

Deloitte.

HERITAGE CONSULTANT & ARCHITECTS

LEVRANT

PROJECT & TEAM



CONTACT

Rylands was built on ambition and success. To be a part of the new generation of pioneers, please contact our agents.

rylandsmanchester.com

WORKSPACE:

Richard Lowe
rclowe@savills.com
M: +44 (0) 7870 999 774

Daniel Barnes
dbarnes@savills.com
M: +44 (0) 7870 186 410



WORKSPACE:

James Devany
James.devany@jll.com
M: +44 (0) 7525 582901

Richard Wharton
richard.wharton@jll.com
M: +44 (0) 7970938698



DEVELOPMENT BY:



VIEWINGS

Viewing by appointment through the joint letting agents.

VAT | EPC

All figures are exclusive of but liable to VAT. EPC on request.

Misrepresentation Act. JLL, Savills and AM ALPHA give notice that (1) These particulars are a general outline only, for the guidance of prospective purchasers or tenants, and do not constitute the whole or any part of an offer or contract; (2) JLL, Savills and AM ALPHA cannot guarantee and accept no liability whatsoever for the accuracy of any description, dimensions, references to condition, necessary permissions for use and occupation and other details contained herein, and prospective purchasers or tenants must therefore not rely on them as agent, adviser or other representative statements of fact or representations and must satisfy themselves as to their accuracy; (3) No employee of JLL, Savills or AM ALPHA has any authority to make or give any representations or warranty or enter into any contract whatever in relation to the property; (4) Rents quoted in these particulars may be subject to VAT in addition; (5) JLL, Savills and AM ALPHA will not be liable, in negligence or otherwise, for any loss arising from the use of these particulars; (6) Space planning contained in this brochure is indicative only and may require modifications to the building design; (7) All floor plans are not to scale and are for identification purposes only; and (8) All CGIs are indicative of the building and site only and are not an exact representation of the completed building. Brochure designed by wearelandmark.co.uk & realestatemarketingmedia.co.uk | September 2026